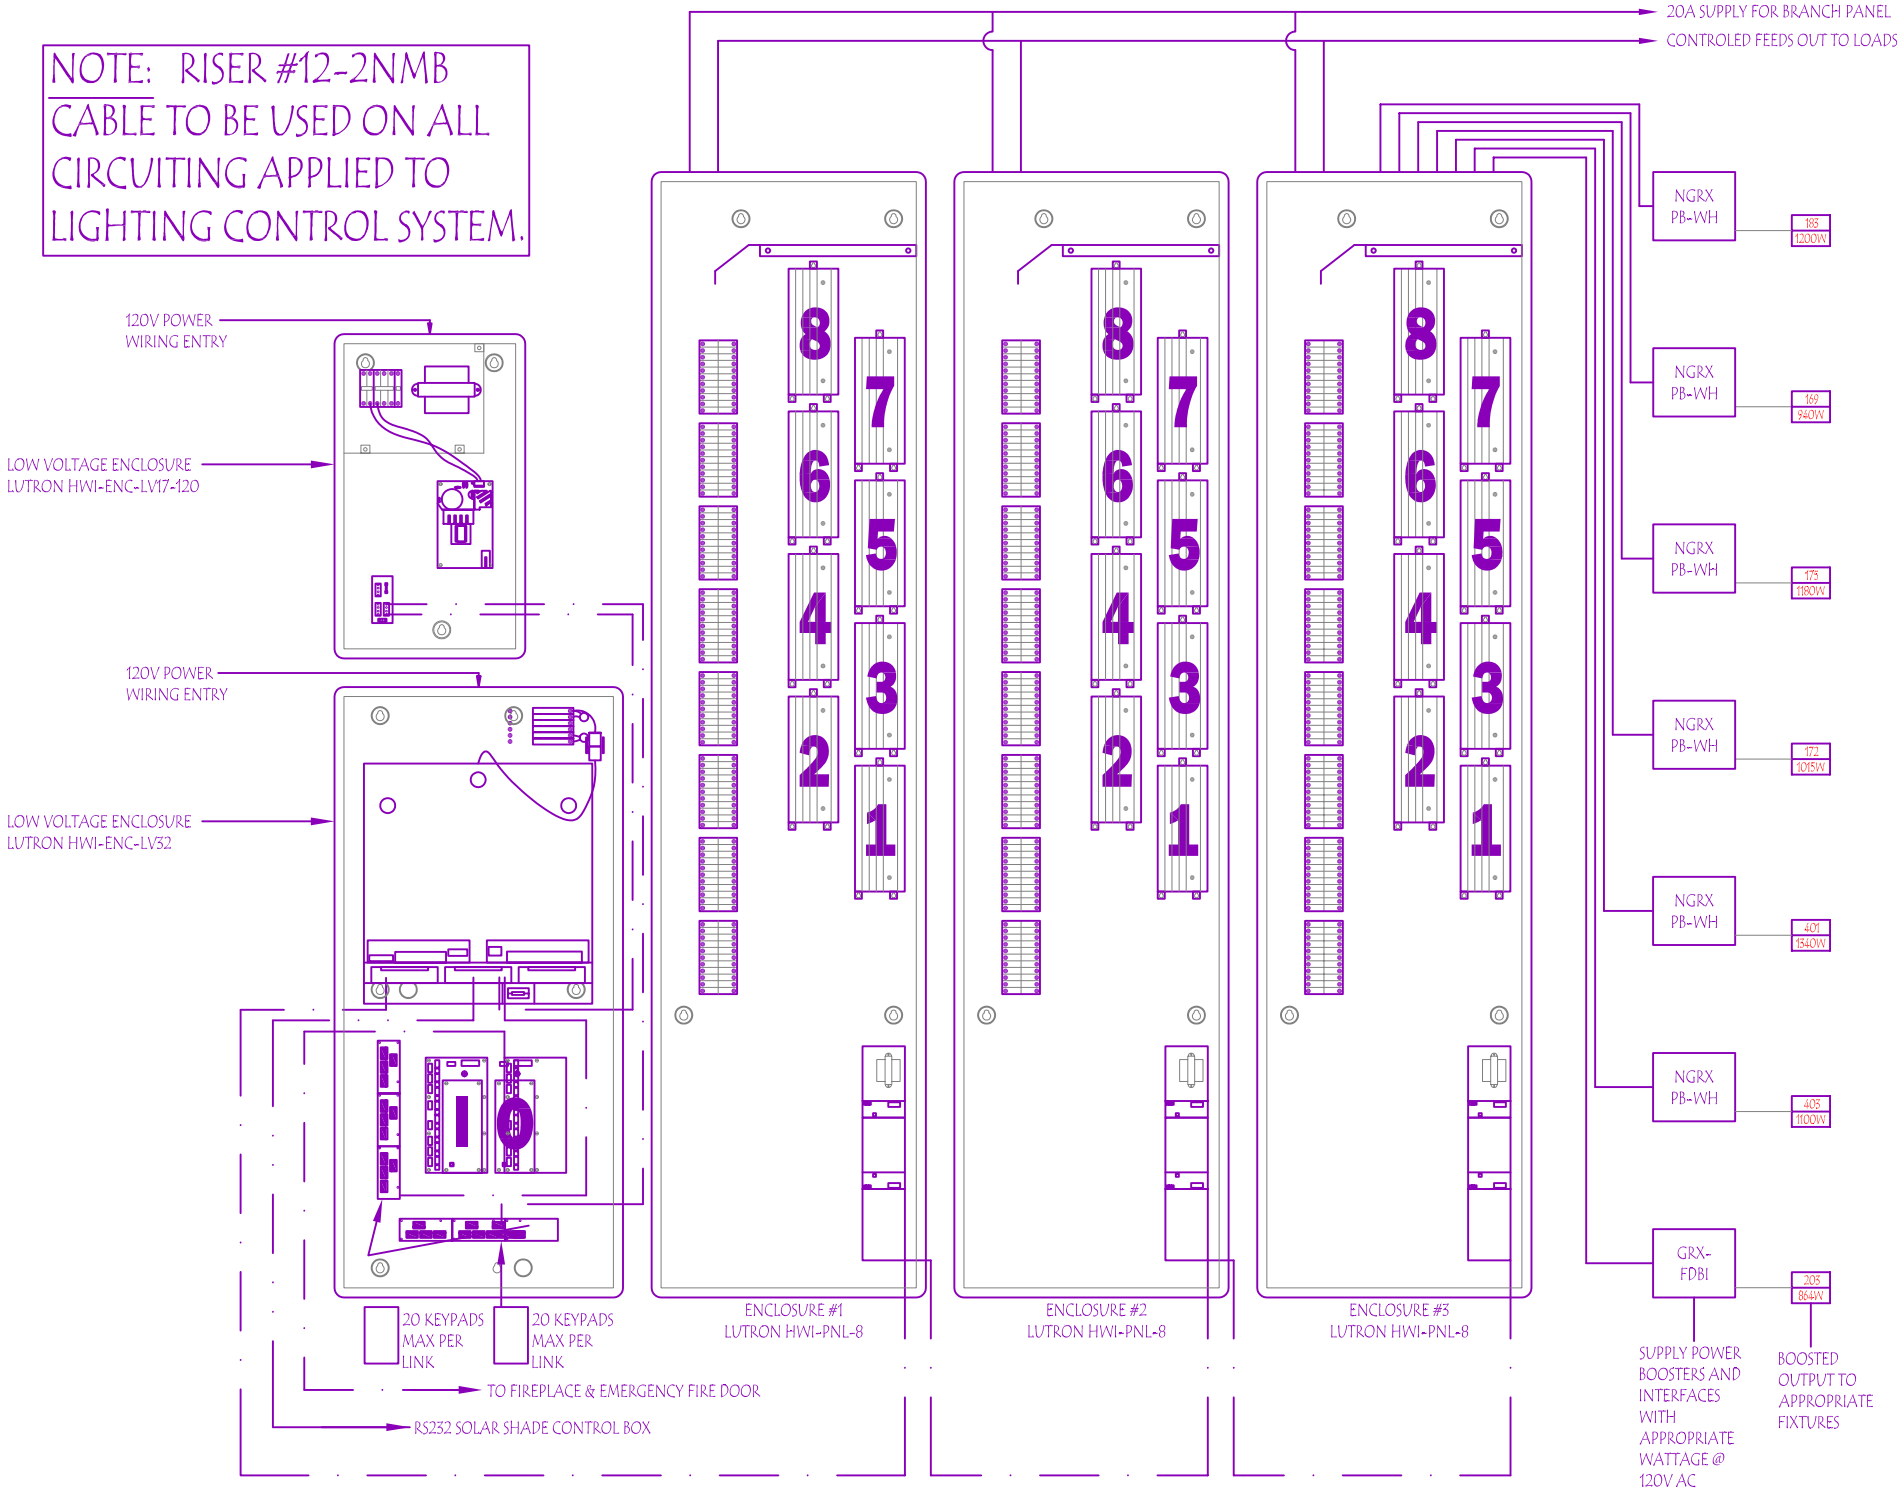NOTE: RISER #12-2NMB CABLE TO BE USED ON ALL CIRCUITING APPLIED TO LIGHTING CONTROL SYSTEM.